IN-PRINCIPLE LAYOUT FRAME WORK APPROVAL ISSUED VIDE
NO.: 1077/1190/PPA/2/2018 DATED: 30 JUL 2018
Layout / IP APP) 2018
MEMBER SECRETARY
PUDUCHERRY PLANNING AUTHORITY
★ Subject to the fulfilment of conditions stipulated in the permit (Sl-No. 1 to 11)

Sri Sabthagiri Real Estate in
HOLLYWOOD CITY

LAYOUT SITE AT R.S.NO: 148/1A, 148/3A, 149/1A, 149/2A, 149/3A & 151/1A OF KORKADU
REVNEUE VILLAGE, BAHOUR TALUK, PUDUCHERRY

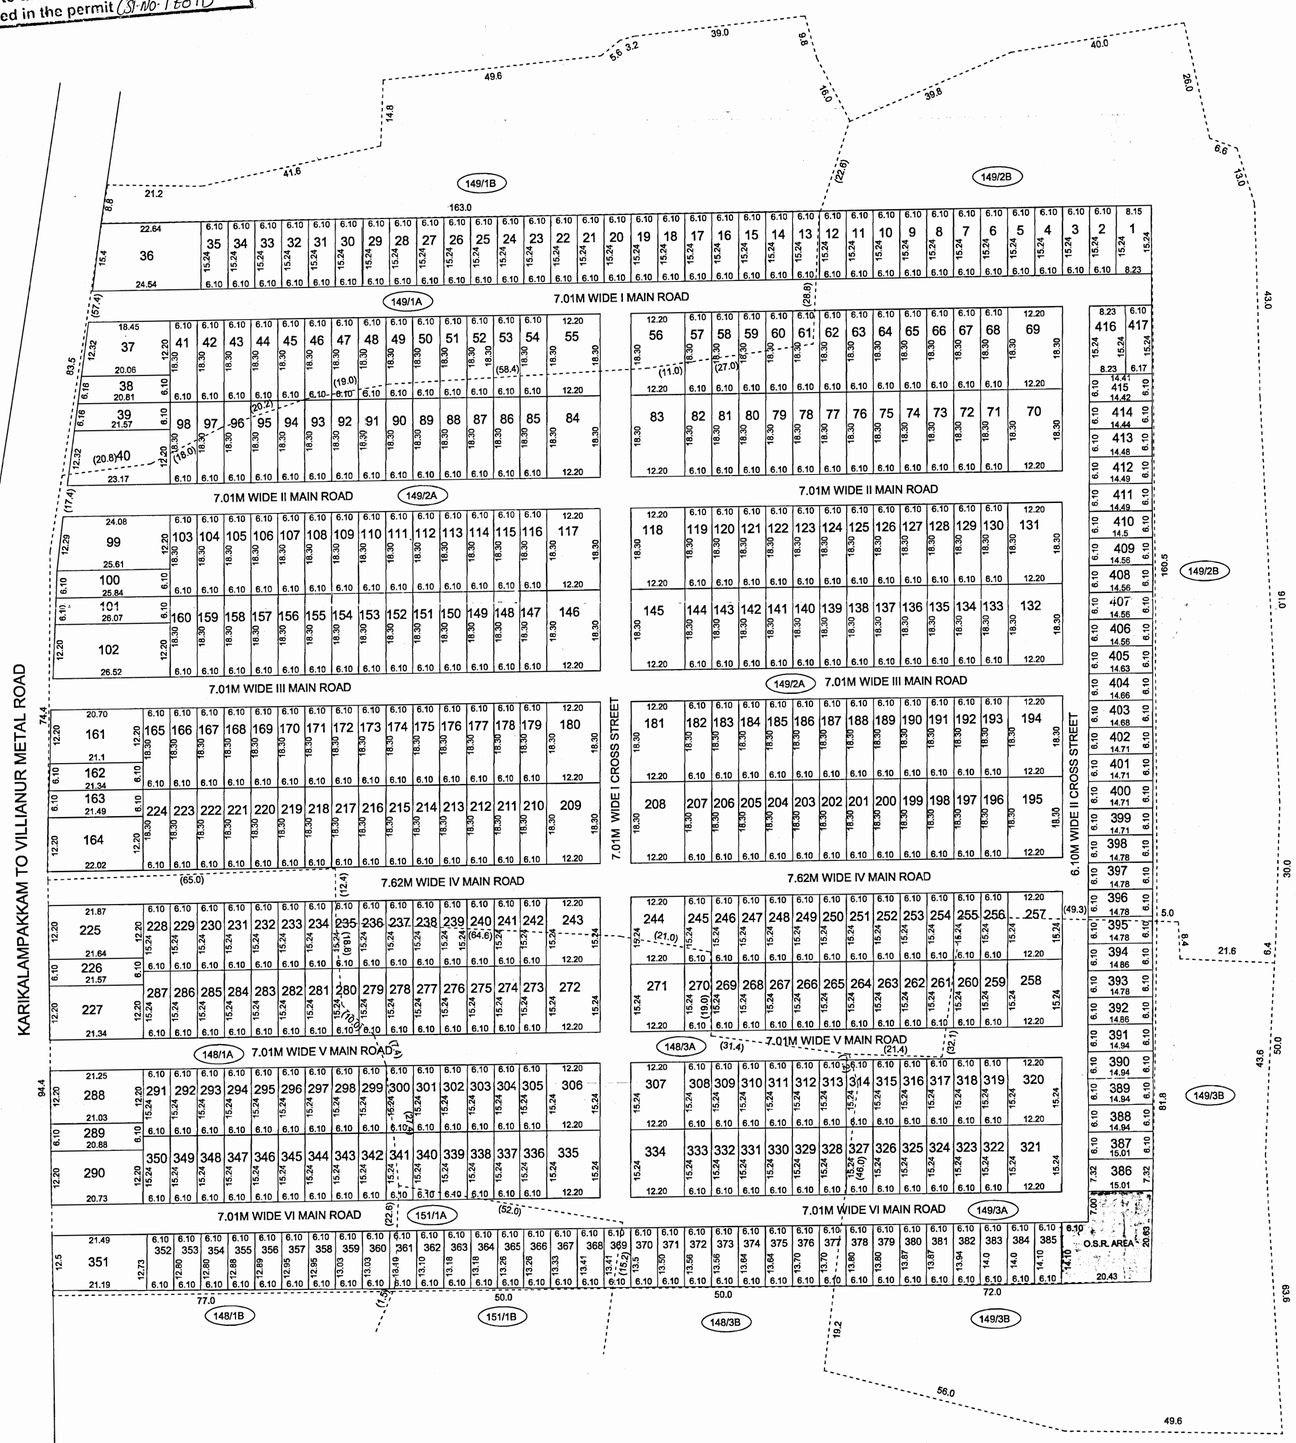

KEY PLAN

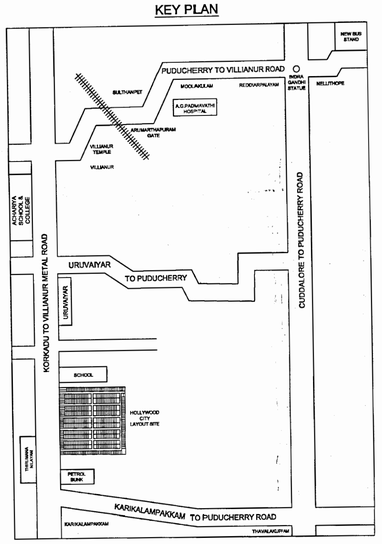

As per Document:		
R.S.No.	H.A.CA	Sq.mt.
149/1A	0.69.00	6900
149/2A	3.34.90	33490
149/3A	0.50.35	5035
148/1A	0.68.95	6895
148/3A	0.66.95	6695
151/1A	0.09.85	985
Total	6.00.00	60000

As per layout	
Detail	Extent in sq.mt.
Plot Extent	47286.79
Road Extent	12292.46
OSR AREA	390.65
Total Extent	59969.90

Road Extent Details:

Detail	Length	Breadth	Extent in sq.mt
I Main Road	240.50	7.01	1685.90
II Main Road	225.72	7.01	1582.31
III Main Road	228.73	7.01	1603.40
IV Main Road	230.12	7.62	1753.53
V Main Road	229.49	7.01	1608.70
VI Main Road	228.84	7.01	1604.14
I cross Street	170.70	7.01	1196.58
II cross Street	206.21	6.1	1257.90
Total Extent			12292.46

Plot no.	Extent in Sq.mt.	Plot no.	Extent in Sq.mt.	Plot no.	Extent in Sq.mt.	Plot no.	Extent Sq.mt
1	124.86	106	111.48	211	111.48	316	92.9
2	92.90	107	111.48	212	111.48	317	92.9
3	92.90	108	111.48	213	111.48	318	92.9
4	92.90	109	111.48	214	111.48	319	92.9
5	92.90	110	111.48	215	111.48	320	185.8
6	92.90	111	111.48	216	111.48	321	185.8
7	92.90	112	111.48	217	111.48	322	92.9
8	92.90	113	111.48	218	111.48	323	92.9
9	92.90	114	111.48	219	111.48	324	92.9
10	92.90	115	111.48	220	111.48	325	92.9
11	92.90	116	111.48	221	111.48	326	92.9
12	92.90	117	222.97	222	111.48	327	92.9
13	92.90	118	222.97	223	111.48	328	92.9
14	92.90	119	111.48	224	111.48	329	92.9
15	92.90	120	111.48	225	265.24	330	92.9
16	92.90	121	111.48	226	131.74	331	92.9
17	92.90	122	111.48	227	261.52	332	92.9
18	92.90	123	111.48	228	92.90	333	92.9
19	92.90	124	111.48	229	92.90	334	185.1
20	92.90	125	111.48	230	92.90	335	185.1
21	92.90	126	111.48	231	92.90	336	92.9
22	92.90	127	111.48	232	92.90	337	92.9
23	92.90	128	111.48	233	92.90	338	92.9
24	92.90	129	111.48	234	92.90	339	92.9
25	92.90	130	111.48	235	92.90	340	92.9
26	92.90	131	222.97	236	92.90	341	92.9
27	92.90	132	222.97	237	92.90	342	92.9
28	92.90	133	111.48	238	92.90	343	92.9
29	92.90	134	111.48	239	92.90	344	92.9
30	92.90	135	111.48	240	92.90	345	92.9
31	92.90	136	111.48	241	92.90	346	92.9
32	92.90	137	111.48	242	92.90	347	92.9
33	92.90	138	111.48	243	185.80	348	92.9
34	92.90	139	111.48	244	185.80	349	92.9
35	92.90	140	111.48	245	92.90	350	92.9
36	359.44	141	111.48	246	92.90	351	269.
37	234.58	142	111.48	247	92.90	352	77.
38	124.49	143	111.48	248	92.90	353	78.
39	129.13	144	111.48	249	92.90	354	78.
40	272.67	145	222.97	250	92.90	355	78.
41	111.48	146	222.97	251	92.90	356	78.
42	111.48	147	111.48	252	92.90	357	78.
43	111.48	148	111.48	253	92.90	358	79.
44	111.48	149	111.48	254	92.90	359	79.
45	111.48	150	111.48	255	92.90	360	79.
46	111.48	151	111.48	256	92.90	361	79.
47	111.48	152	111.48	257	185.80	362	80.
48	111.48	153	111.48	258	185.80	363	80.
49	111.48	154	111.48	259	92.90	364	80.
50	111.48	155	111.48	260	92.90	365	80.
51	111.48	156	111.48	261	92.90	366	81.
52	111.48	157	111.48	262	92.90	367	81.
53	111.48	158	111.48	263	92.90	368	81.
54	111.48	159	111.48	264	92.90	369	82.
55	222.97	160	111.48	265	92.90	370	82.
56	222.97	161	254.55	266	92.90	371	82.
57	111.48	162	129.41	267	92.90	372	82.
58	111.48	163	130.81	268	92.90	373	82.
59	111.48	164	265.70	269	92.90	374	83.
60	111.48	165	111.48	270	92.90	375	83.
61	111.48	166	111.48	271	185.80	376	83.
62	111.48	167	111.48	272	185.80	377	83.
63	111.48	168	111.48	273	92.90	378	84.
64	111.48	169	111.48	274	92.90	379	84.
65	111.48	170	111.48	275	92.90	380	84.
66	111.48	171	111.48	276	92.90	381	84.
67	111.48	172	111.48	277	92.90	382	85.
68	111.48	173	111.48	278	92.90	383	85.
69	222.97	174	111.48	279	92.90	384	85.
70	222.97	175	111.48	280	92.90	385	85.
71	111.48	176	111.48	281	92.90	386	109.
72	111.48	177	111.48	282	92.90	387	91.
73	111.48	178	111.48	283	92.90	388	91.
74	111.48	179	111.48	284	92.90	389	91.
75	111.48	180	222.97	285	92.90	390	91.
76	111.48	181	222.97	286	92.90	391	90.
77	111.48	182	111.48	287	92.90	392	90.
78	111.48	183	111.48	288	257.80	393	90.
79	111.48	184	111.48	289	127.74	394	90.
80	111.48	185	111.48	290	253.62	395	90.
81	111.48	186	111.48	291	92.90	396	90.
82	111.48	187	111.48	292	92.90	397	90.
83	222.97	188	111.48	293	92.90	398	89.
84	222.97	189	111.48	294	92.90	399	89.
85	111.48	190	111.48	295	92.90	400	89.
86	111.48	191	111.48	296	92.90	401	89.
87	111.48	192	111.48	297	92.90	402	89.
88	111.48	193	111.48	298	92.90	403	89.
89	111.48	194	222.97	299	92.90	404	89.
90	111.48	195	222.97	300	92.90	405	89.
91	111.48	196	111.48	301	92.90	406	88.
92	111.48	197	111.48	302	92.90	407	88.
93	111.48	198	111.48	303	92.90	408	88.
94	111.48	199	111.48	304	92.90	409	88.
95	111.48	200	111.48	305	92.90	410	88.
96	111.48	201	111.48	306	185.80	411	88.
97	111.48	202	111.48	307	185.80	412	88.
98	111.48	203	111.48	308	92.90	413	88.
99	302.86	204	111.48	309	92.90	414	87.
100	156.82	205	111.48	310	92.90	415	87.
101	158.21	206	111.48	311	92.90	416	125.
102	320.51	207	111.48	312	92.90	417	93.
103	111.48	208	222.97	313	92.90		
104	111.48	209	222.97	314	92.90		
105	111.48	210	111.48	315	92.90		

Er. N.J.L. RAMESH, M.Tech., M.Sc., MBA., ME., FIV, MIC., IT Adv.,
Chief - Tech Consultant (Geotech & Structures)
Registered Structural Engineer : (3-892/PPA/LIC/2015)
Registered Engineer : (3-724/PPA/LIC/2011)
LM : IGS (LM 3148/2011)
"Mayan Vihar" No.182, 4th Main Road,
Mahaveer Nagar, Puducherry - 605 008.